Building Size

Dwelling on Crawlspace Cross Section

owner or agent signature
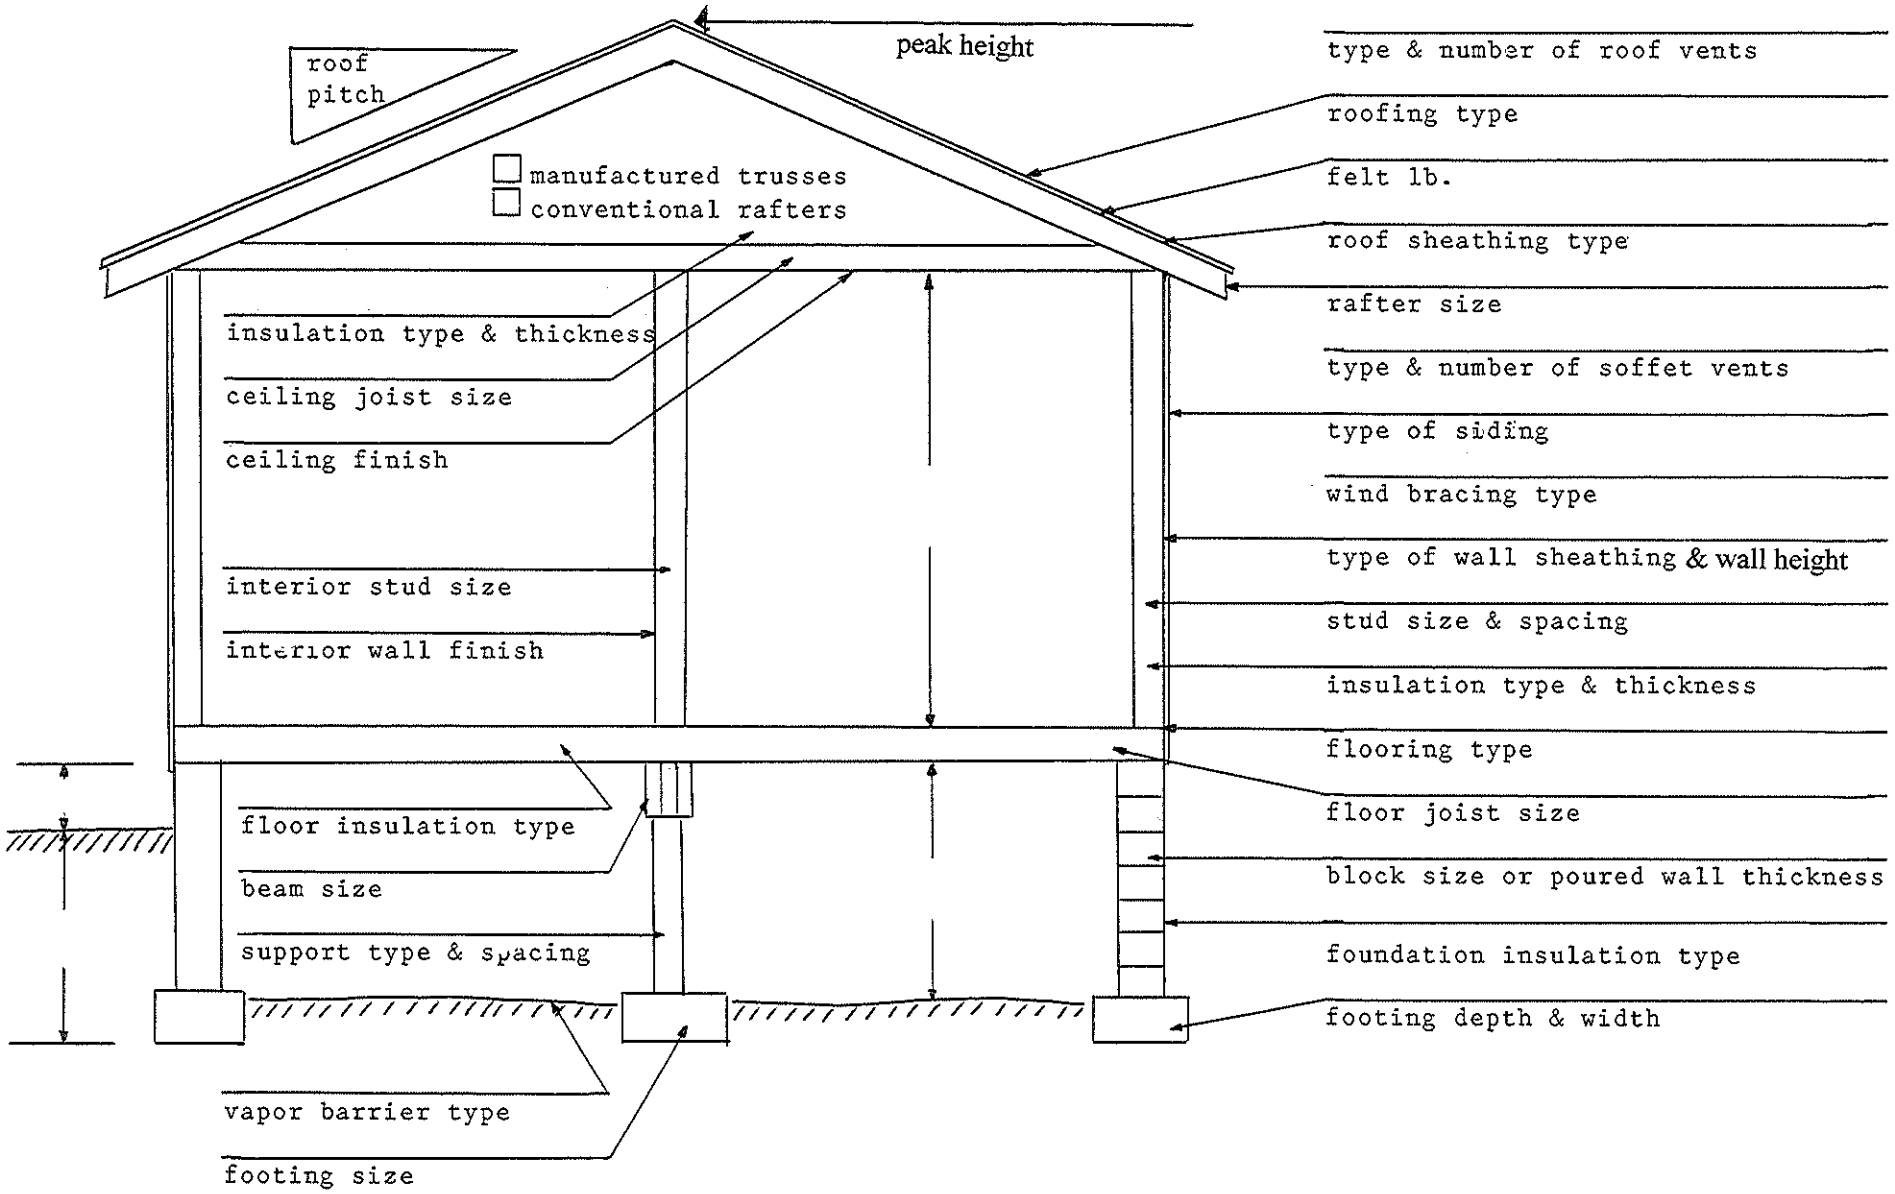
inspector signature